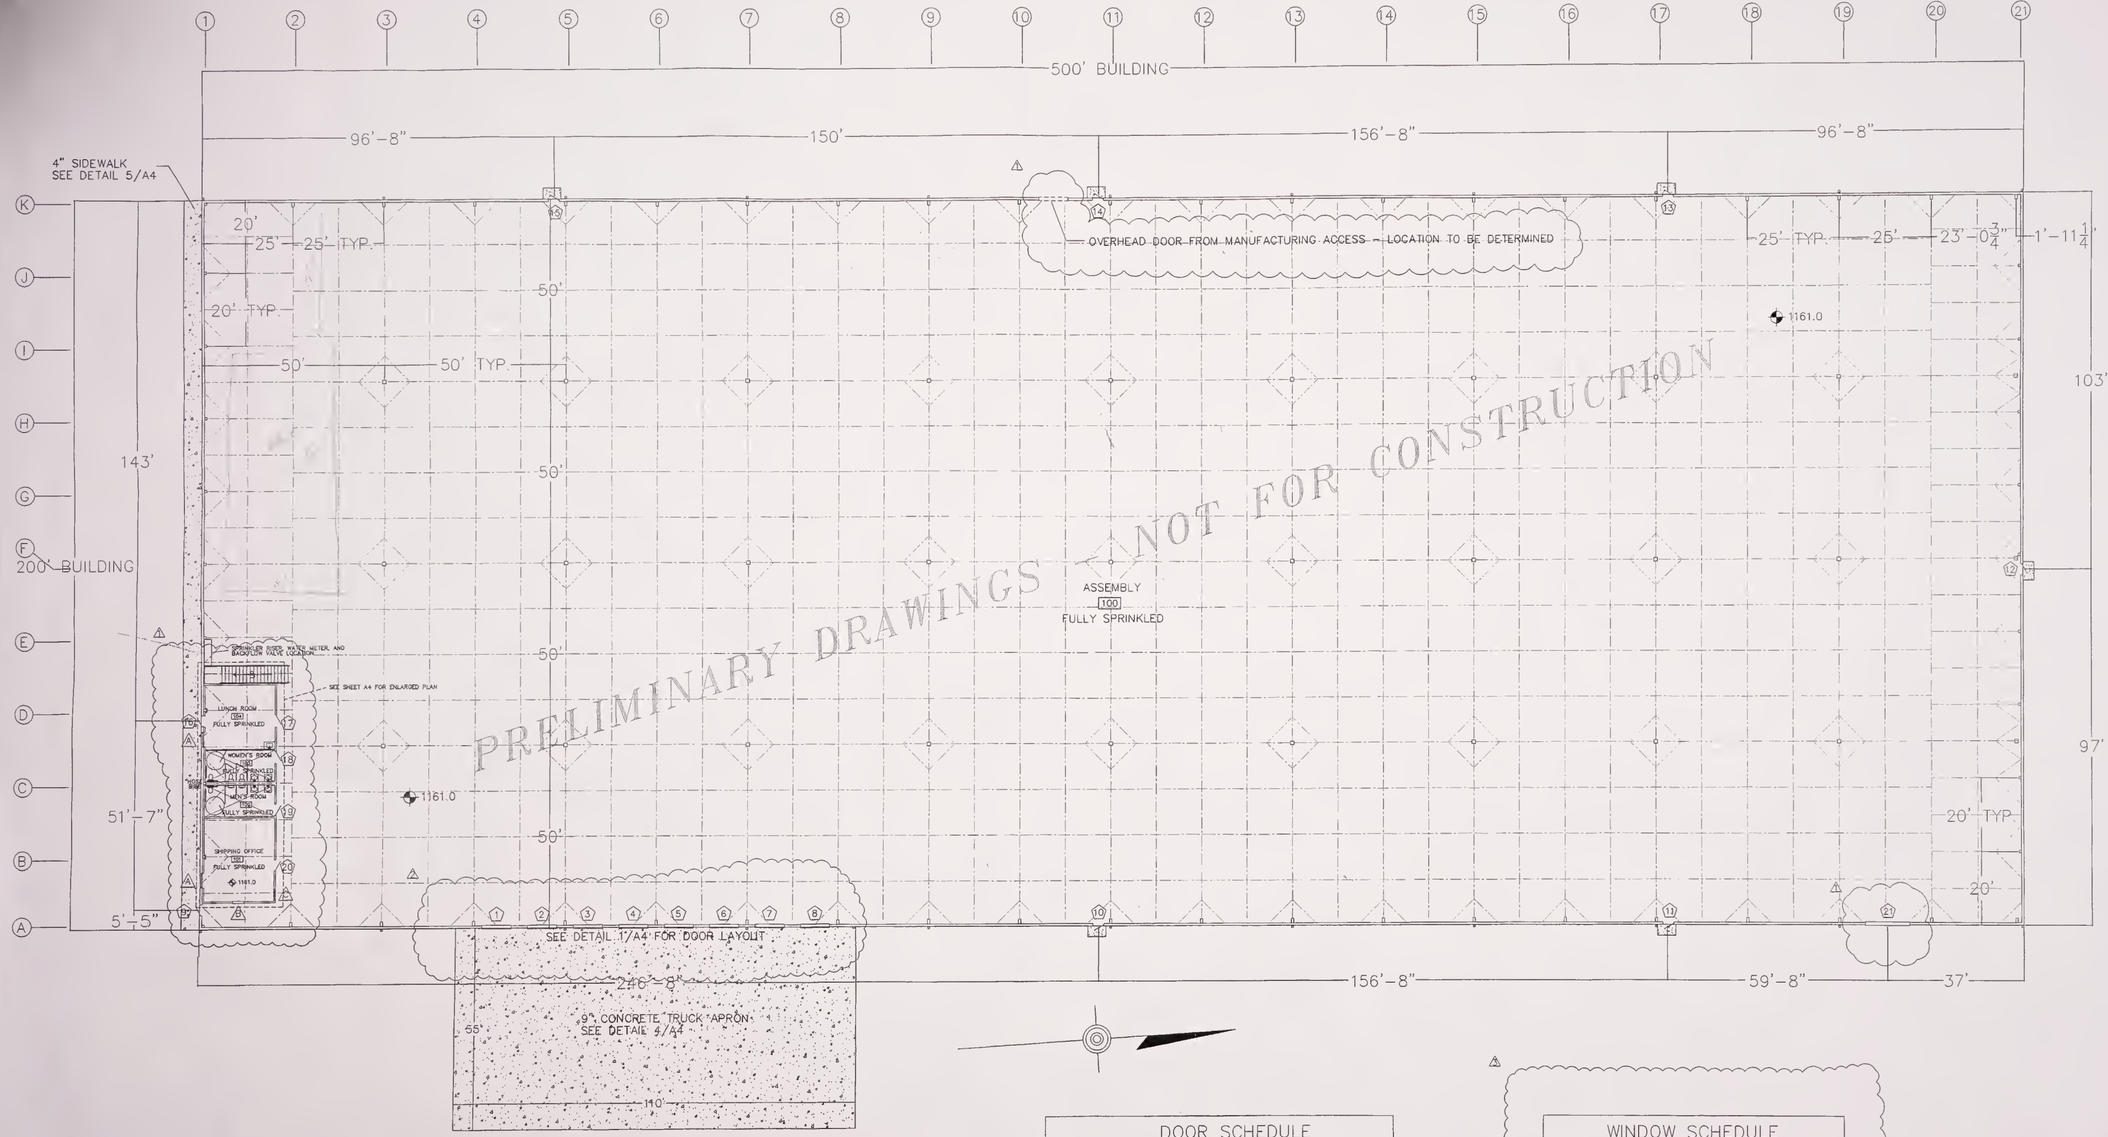

1/A2 FLOOR PLAN
SCALE: 1"=20'

PRELIMINARY DRAWINGS - NOT FOR CONSTRUCTION

BUILDING SQUARE FOOTAGE
TOTAL FLOOR - 100,000 SF
WAREHOUSE - 98,800 SF
BUILDOUT LOWER LEVEL - 1,200 SF
STORAGE UPPER LEVEL - 1,200 SF

DRAWING LEGEND
- 1000.0 FINISHED FLOOR ELEVATION
- (20) DOOR NUMBER
- (A) WINDOW TYPE
- 1/A1 CROSS SECTION A1 - DRAWING NUMBER, 1 - DETAIL NUMBER
- 100 ROOM NUMBER
- 1/B3 WALL SECTION 1 - DETAIL NUMBER, B3 - SHEET NUMBER
- 6" x 6" DOWNSPOUT
- EX EXIT SIGN
- EMERGENCY LIGHT
- REMOTE HEAD
- STROBE
- PULL STATION
- 4 FIRE EXTINGUISHER
- FIRE HOSE

PROVIDE CONTROL JOINTS AS NOTED ON PLAN

FINISH SCHEDULE

ROOM NUMBER	ROOM NAME	FLOOR COVERING	WALL COVERING	CEILING
100	ASSEMBLY	SC	B	B
101	SHIPPING OFFICE	SC/V	A	A
102	MEN'S ROOM	SC/V	A	A
103	WOMEN'S ROOM	SC/V	A	A
104	LUNCH ROOM	SC/V	A	A
200	STORAGE	PW	B	B

FINISH KEY

FLOOR
- SC - SEALED CONCRETE
- V - VINYL WALL BASE
- PW - 3/4" PLYWOOD ON CORR. DECKING

WALL
- A - PAINTED GWB
- B - EXPOSED BUILDING

CEILING
- A - ACT
- B - EXPOSED BUILDING

DOOR SCHEDULE

DOOR NUMBER	ROOM NAME	OPENING SIZE	DOOR/FRAME TYPE	HARDWARE
1	ASSEMBLY	8'-0" X 9'-0"	-	-
2	ASSEMBLY	8'-0" X 9'-0"	-	-
3	ASSEMBLY	8'-0" X 9'-0"	-	-
4	ASSEMBLY	8'-0" X 9'-0"	-	-
5	ASSEMBLY	8'-0" X 9'-0"	-	-
6	ASSEMBLY	8'-0" X 9'-0"	-	-
7	ASSEMBLY	8'-0" X 9'-0"	-	-
8	ASSEMBLY	8'-0" X 9'-0"	-	-
9	ASSEMBLY	3'-0" X 7'-0"	HM1/FR1	1,2
10	ASSEMBLY	3'-0" X 7'-0"	HM1/FR1	1,2
11	ASSEMBLY	3'-0" X 7'-0"	HM1/FR1	1,2
12	ASSEMBLY	3'-0" X 7'-0"	HM1/FR1	1,2
13	ASSEMBLY	3'-0" X 7'-0"	HM1/FR1	1,2
14	ASSEMBLY	3'-0" X 7'-0"	HM1/FR1	1,2
15	ASSEMBLY	3'-0" X 7'-0"	HM1/FR1	1,2
16	LUNCH ROOM	3'-0" X 7'-0"	HM1/FR1	1,2
17	LUNCH ROOM	3'-0" X 7'-0"	HM2/FR2	1,2
18	WOMEN'S	3'-0" X 7'-0"	HM1/FR2	2,3
19	MEN'S	3'-0" X 7'-0"	HM1/FR2	2,3
20	SHIPPING OFFICE	3'-0" X 7'-0"	HM1/FR2	4
21	ASSEMBLY	12'-0" X 14'-0"	-	-

DOOR KEY
- HM1 - FLUSH DOOR
- HM2 - HALF LITE DOOR
- FR1 - MASONRY FRAME
- FR2 - KNOCK DOWN FRAME

HM1 HM2 FR1 FR2

HARDWARE TYPES
1. PANIC EXIT DEVICE
2. CLOSER
3. PUSH/PULL PLATES
4. LOCKSET

DOOR SUPPLIER TO DETERMINE BALANCE OF FINISH HARDWARE. HARDWARE AS PER ADA. EXTERIOR HARDWARE TO BE GALVANIZED.

WINDOW SCHEDULE

WINDOW TYPE	OPENING SIZE	MATERIAL
A	4'-0" X 2'-8"	FIXED ALUMINUM
B	2'-8" X 2'-8"	ALUMINUM HORIZONTAL SLIDING
C	3'-0" X 3'-0"	FIXED HOLLOW METAL

Date Printed _____ By _____

General Notes

No.	Revision/Issue	Date
1	Revision 1	12/22/2004
2	Revision 2	1/3/2005
3	Revision 3	3/14/2005

Dwg. Title: Floor Plan

Filename: Permit_A2.dwg
Date: 12/8/2004
Scale: 1/8 Noted
Drawn By: DJM
Checked By: ~

A2

Trinity Contracting Inc
P.O. Box 217
West Newton, PA 15089
Phone: (724)-872-2085

Proposed Assembly Building for
Premium Molding Inc
Lot #28
Westmoreland Airpark

Architect/Engineer's Stamp

THESE DRAWINGS ARE FOR THE EXCLUSIVE USE OF TRINITY CONTRACTING, INC. ANY REPRODUCTION IS STRICTLY PROHIBITED.